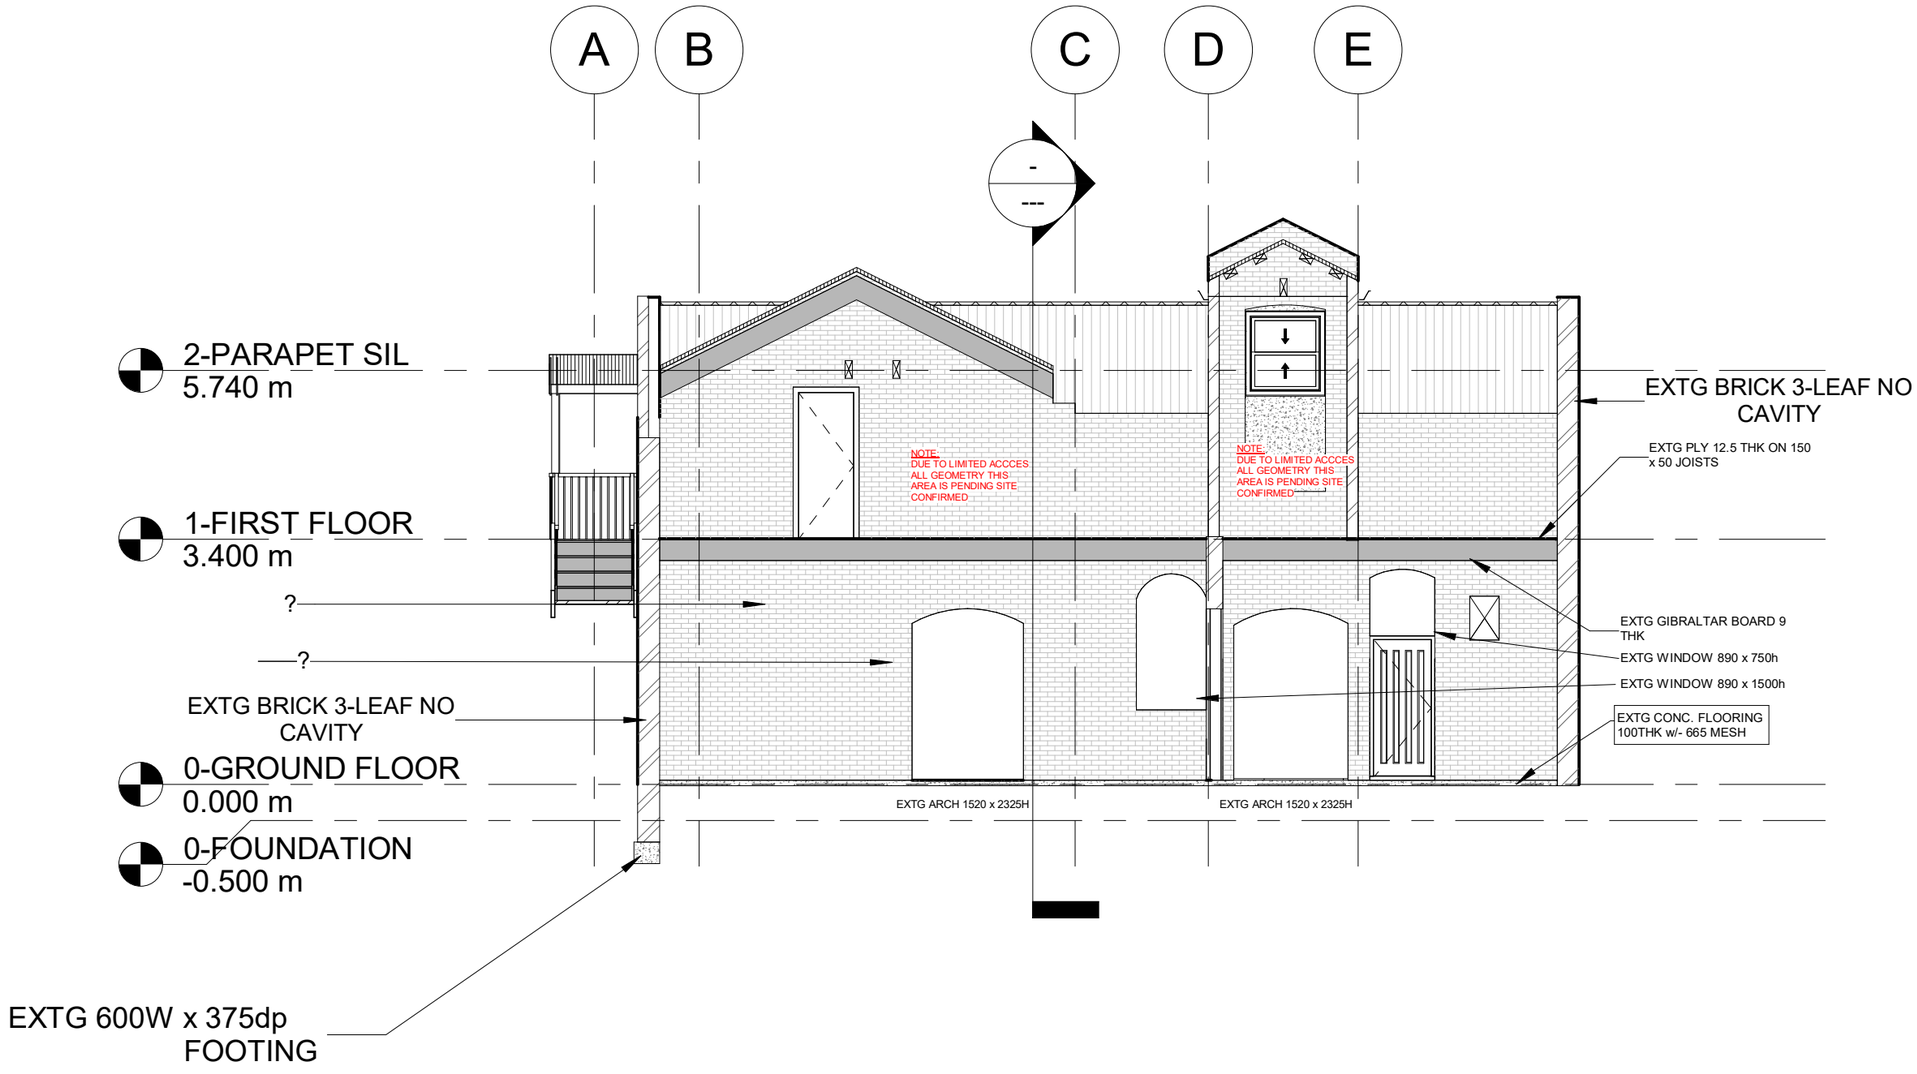
A
B
C
D
E
-

2-PARAPET SIL
5.740 m
1-FIRST FLOOR
3.400 m
0-GROUND FLOOR
0.000 m
0-FOUNDATION
-0.500 m
?
?
EXTG BRICK 3-LEAF NO CAVITY
EXTG 600W x 375dp FOOTING
NOTE:
DUE TO LIMITED ACCCES
ALL GEOMETRY THIS
AREA IS PENDING SITE
CONFIRMED
NOTE:
DUE TO LIMITED ACCCES
ALL GEOMETRY THIS
AREA IS PENDING SITE
CONFIRMED
EXTG ARCH 1520 x 2325H
EXTG ARCH 1520 x 2325H
EXTG BRICK 3-LEAF NO CAVITY
EXTG PLY 12.5 THK ON 150 x 50 JOISTS
EXTG GIBRALTAR BOARD 9 THK
EXTG WINDOW 890 x 750h
EXTG WINDOW 890 x 1500h
EXTG CONC. FLOORING 100THK w/- 665 MESH